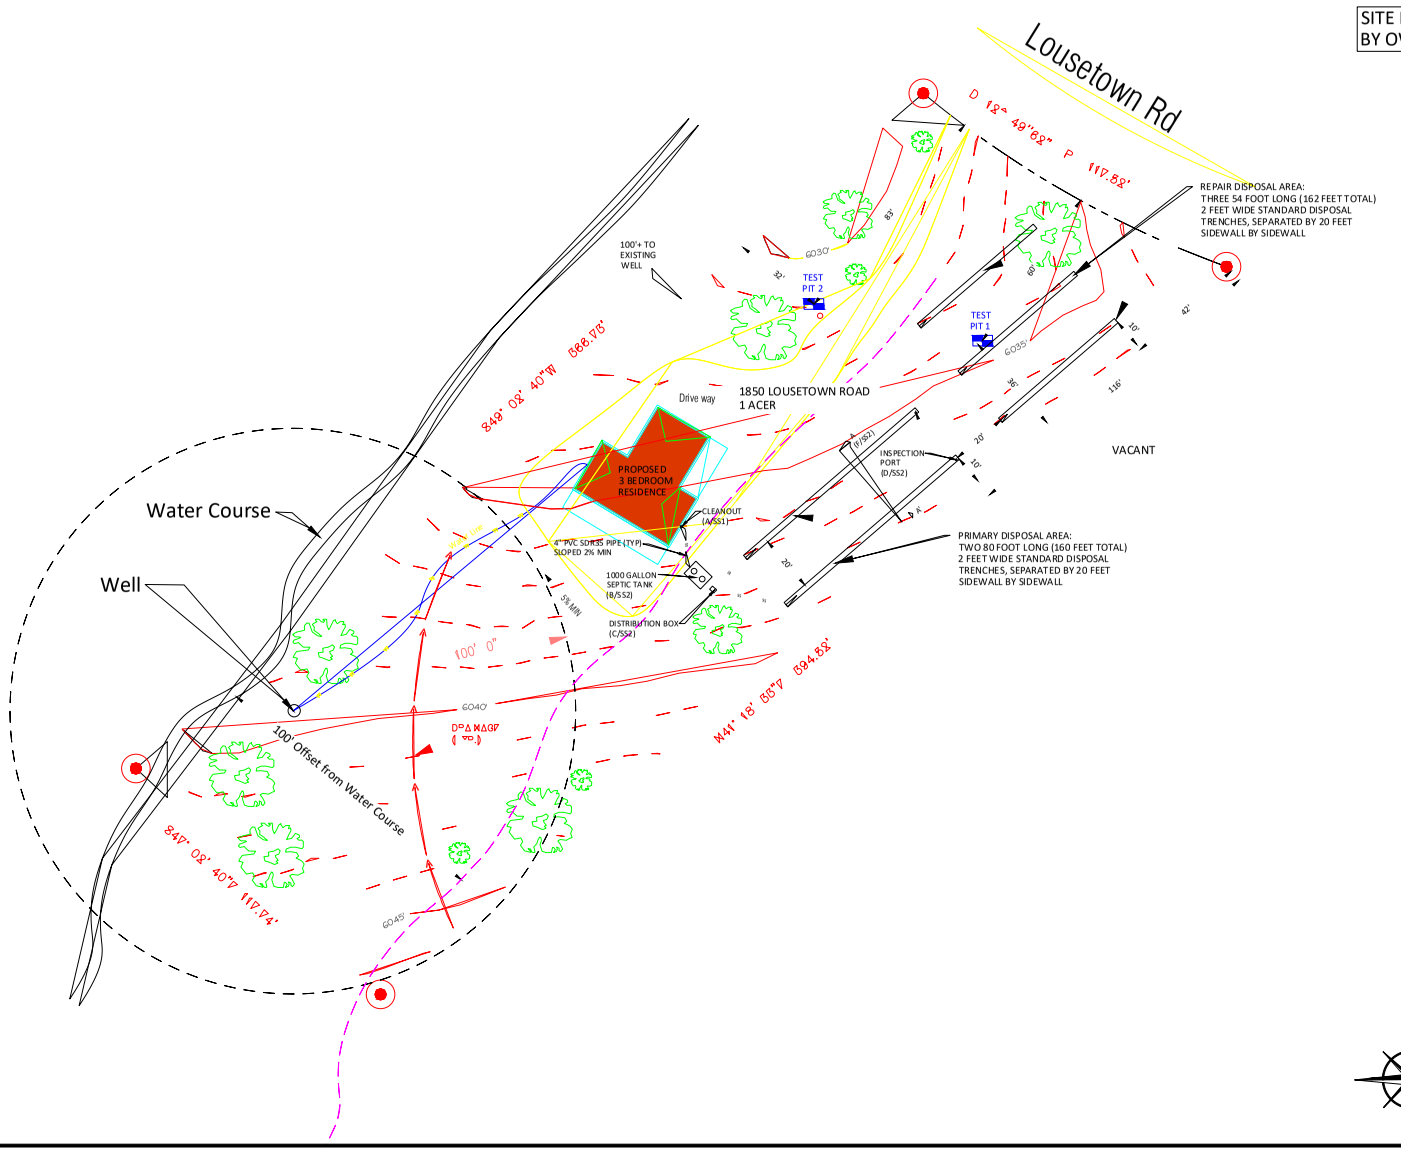


| NO | DESCRIPTION | DATE | BY | CHK'D |
|---|---|---|---|---|
| REVISIONS | | | | |

BLAKE GOODSON CARTER
CIVIL
Exp 12/31/24
NO. 22331
04/10/24
SEPTIC ONLY

WESTEX
Consulting Engineers
220 S. Rock Blvd, Ste 12 · Reno, NV 89502

FUNES RESIDENCE
1850 LOUSETOWN ROAD
SS 1
SEPTIC PLAN
STOREY COUNTY NEVADA
WESTEX PROJECT# 23261.001-A APRIL 2024

APPROVALS

SS 1
SHEET 1 OF 2