


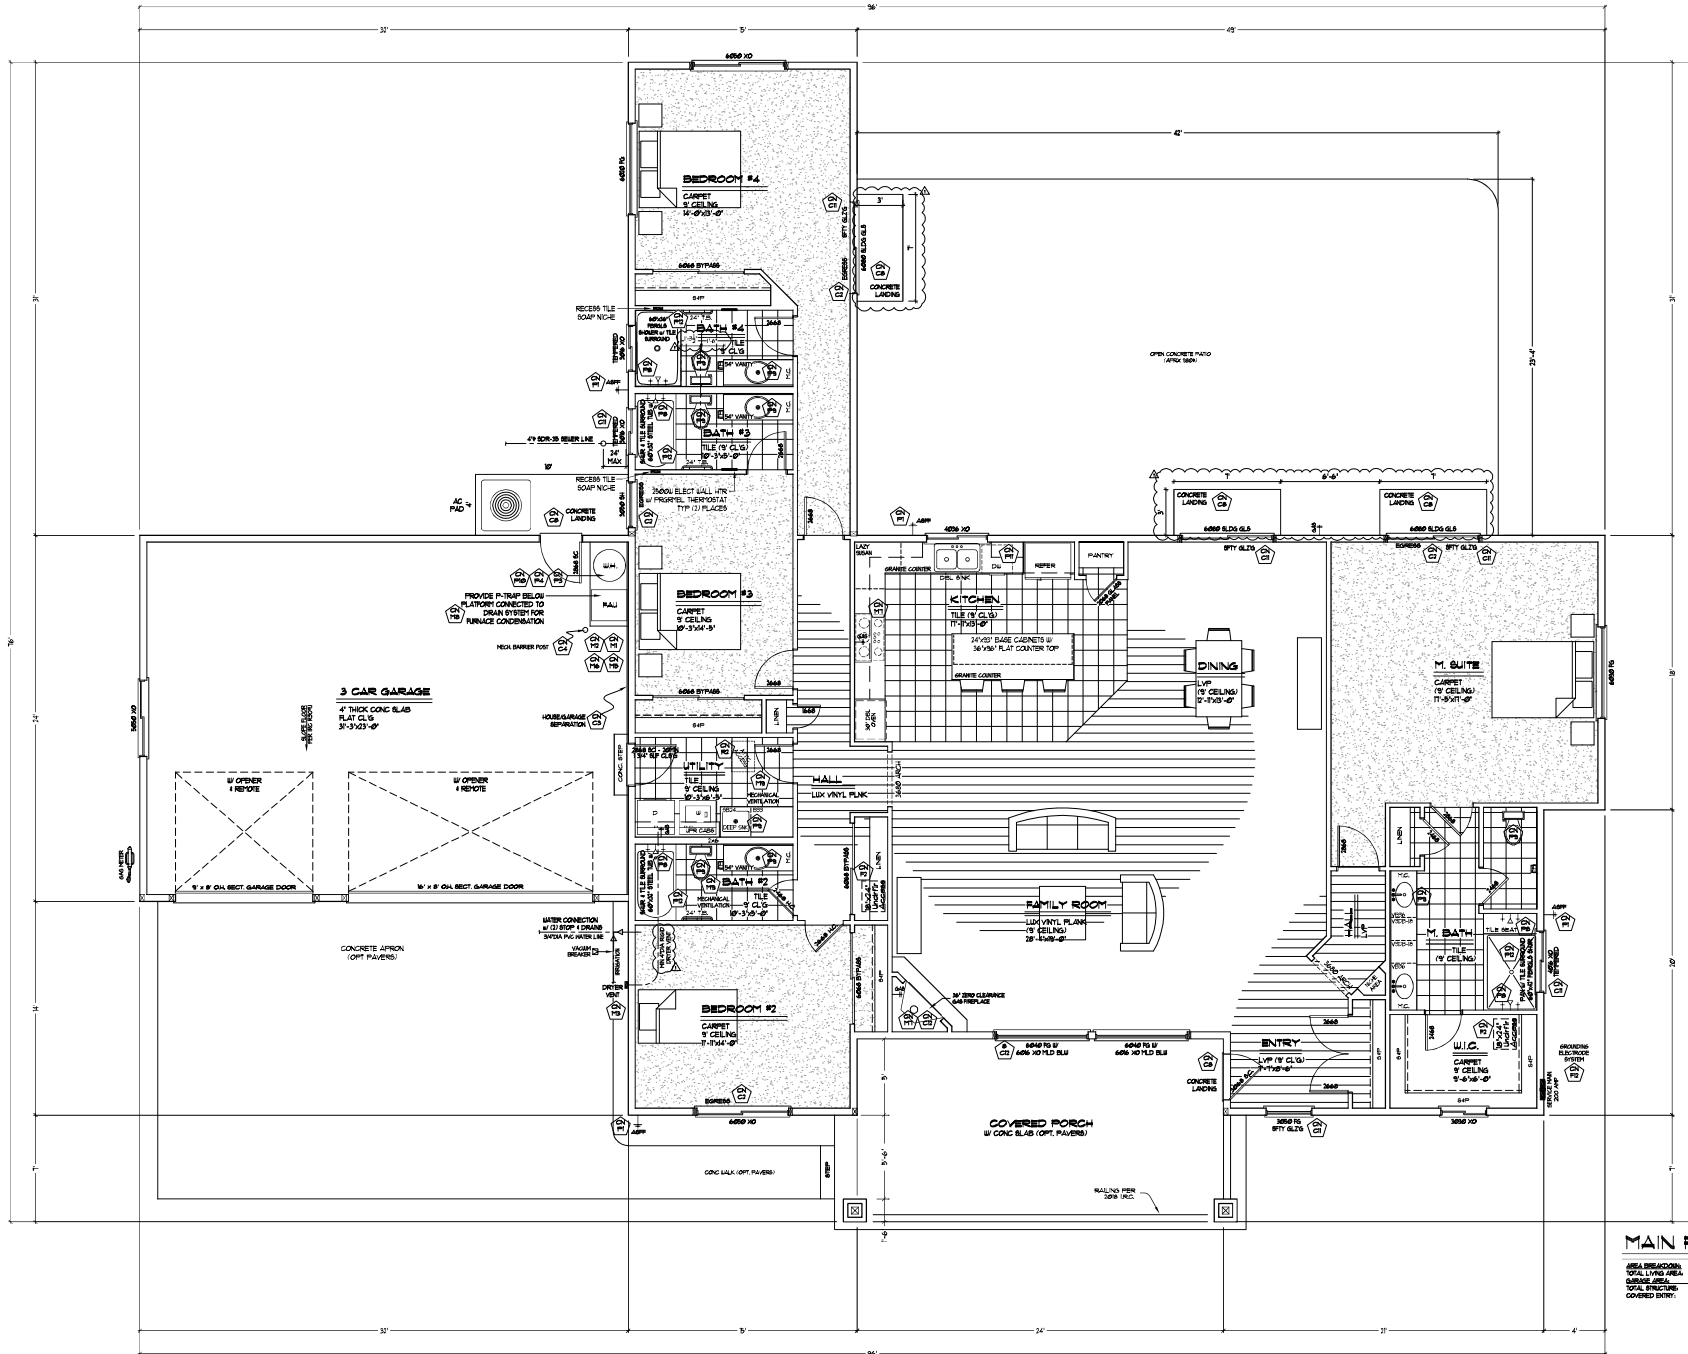

MAIN FLOOR PLAN


SCALE: 1/4" = 1'-0"

Client	07/29/2025
Project	2901 Cielo Vista Ct Minden NV 89423
Architect	NATHAN E. TOLBERT RESIDENTIAL DESIGNER NV License #3941-RD
Designer	2901 Cielo Vista Ct Minden NV 89423
Checker	(775) 720-4817
Scale	1/4" = 1'-0"
Job #	WH-2025-02
Checked By	PB
Date	MAR, 2025
Scale	1/4" = 1'-0"

PROPOSED SINGLE FAMILY RESIDENCE
2901 Cielo Vista Ct - Minden, NV 89423

WEST RIDGE HOMES INC.
PETER M. BEEKHOF, JR. - President
Post Office Box 1422, Gardnerville, NV 89410
(775) 782-2884 Nev. Lic. # 0025326 Limit \$2,000,000

ARCHITECTURAL FLOOR PLAN

APR 14 2025
NATHAN E. TOLBERT
REGISTERED RESIDENTIAL DESIGNER
STATE OF NEVADA

07/29/2025

A3